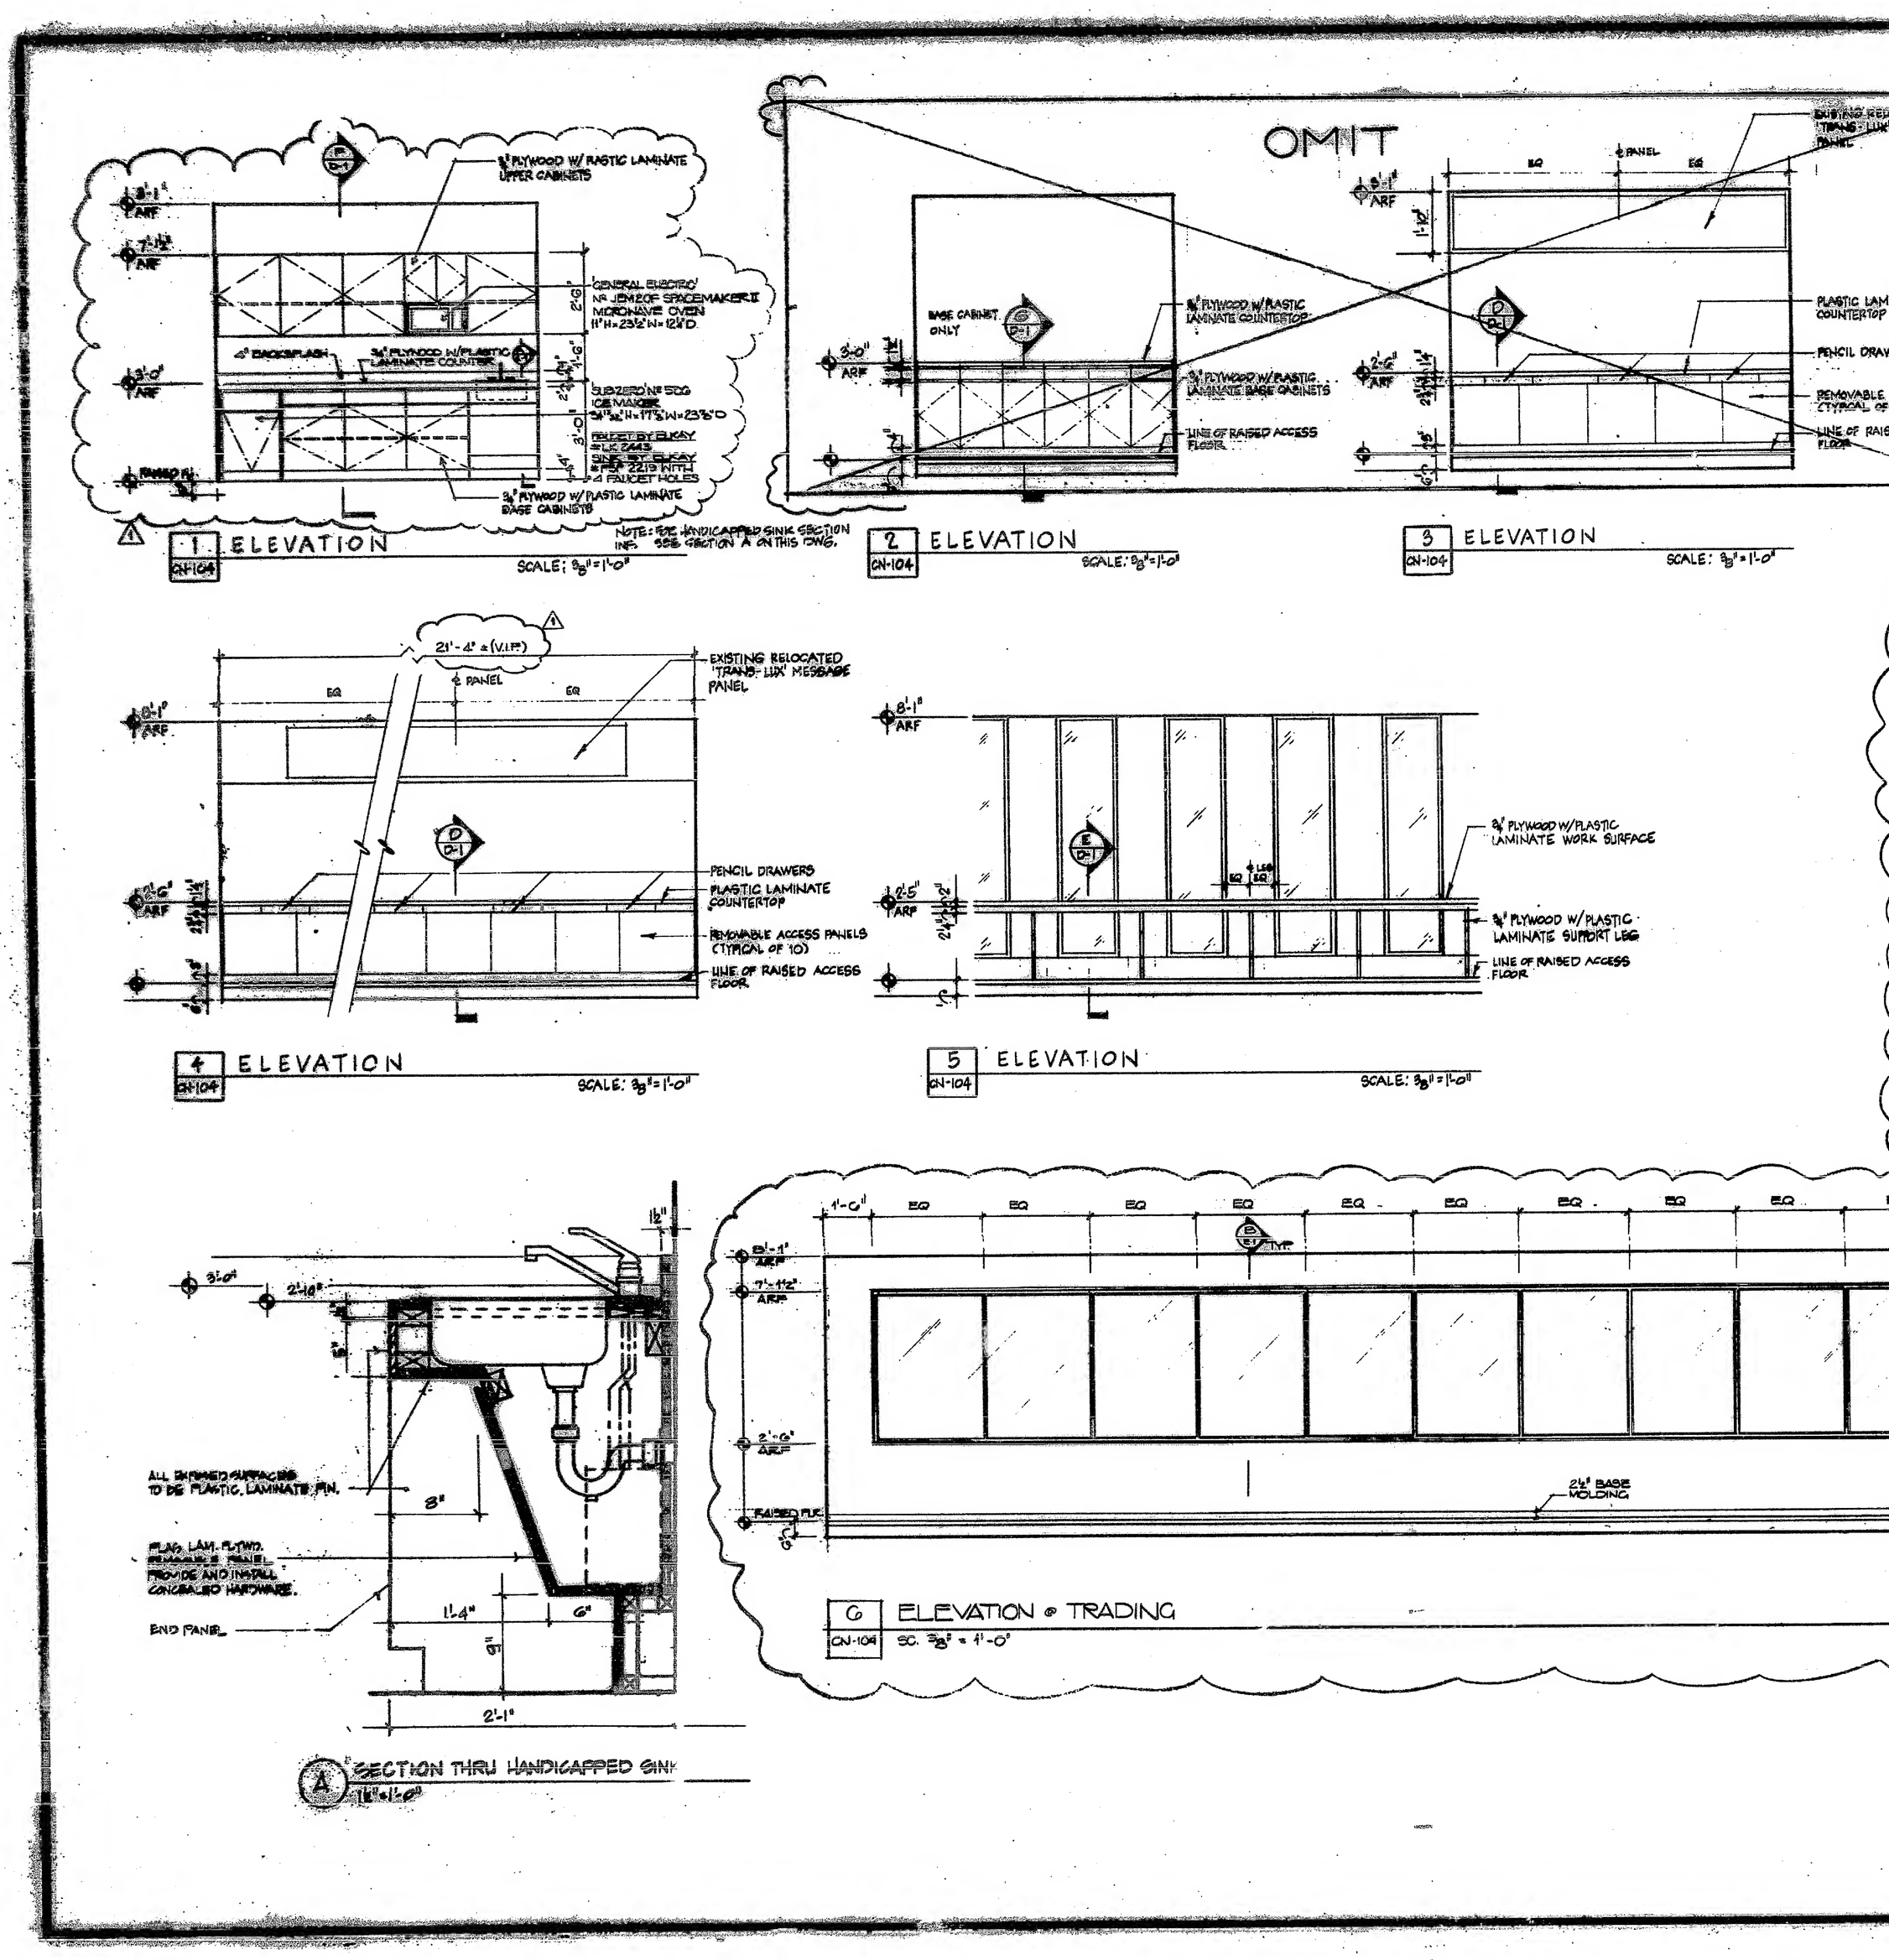
OMIT
1 ELEVATION CN-104
SCALE: 3/8" = 1'-0"
2 ELEVATION CN-104
SCALE: 3/8" = 1'-0"
3 ELEVATION CN-104
SCALE: 3/8" = 1'-0"
4 ELEVATION CN-104
SCALE: 3/8" = 1'-0"
5 ELEVATION CN-104
SCALE: 3/8" = 1'-0"
6 ELEVATION @ TRADING CN-104
SC. 3/8" = 1'-0"
A SECTION THRU HANDICAPPED SINK
1/2" = 1'-0"
PLYWOOD W/ PLASTIC LAMINATE UPPER CABINETS
GENERAL ELECTRIC NR JEM120F SPACEMAKER II MICROWAVE OVEN
BACKSPLASH
PLYWOOD W/PLASTIC LAMINATE COUNTER
SUBZERO NR 500 ICE MAKER
FAUCET BY OKAY
SINK BY OKAY
PLYWOOD W/ PLASTIC LAMINATE BASE CABINETS
BASE CABINET ONLY
PLYWOOD W/PLASTIC LAMINATE COUNTERTOP
PLYWOOD W/PLASTIC LAMINATE BASE CABINETS
LINE OF RAISED ACCESS FLOOR
EXISTING RELOCATED 'TRANS-LUX' MESSAGE PANEL
PLASTIC LAMINATE COUNTERTOP
PENCIL DRAWERS
REMOVABLE ACCESS PANELS (TYPICAL OF 10)
PLYWOOD W/ PLASTIC LAMINATE WORK SURFACE
PLYWOOD W/ PLASTIC LAMINATE SUPPORT LEG
ALL EXPOSED SURFACES TO BE PLASTIC LAMINATE FIN.
END PANEL
2½" BASE MOLDING